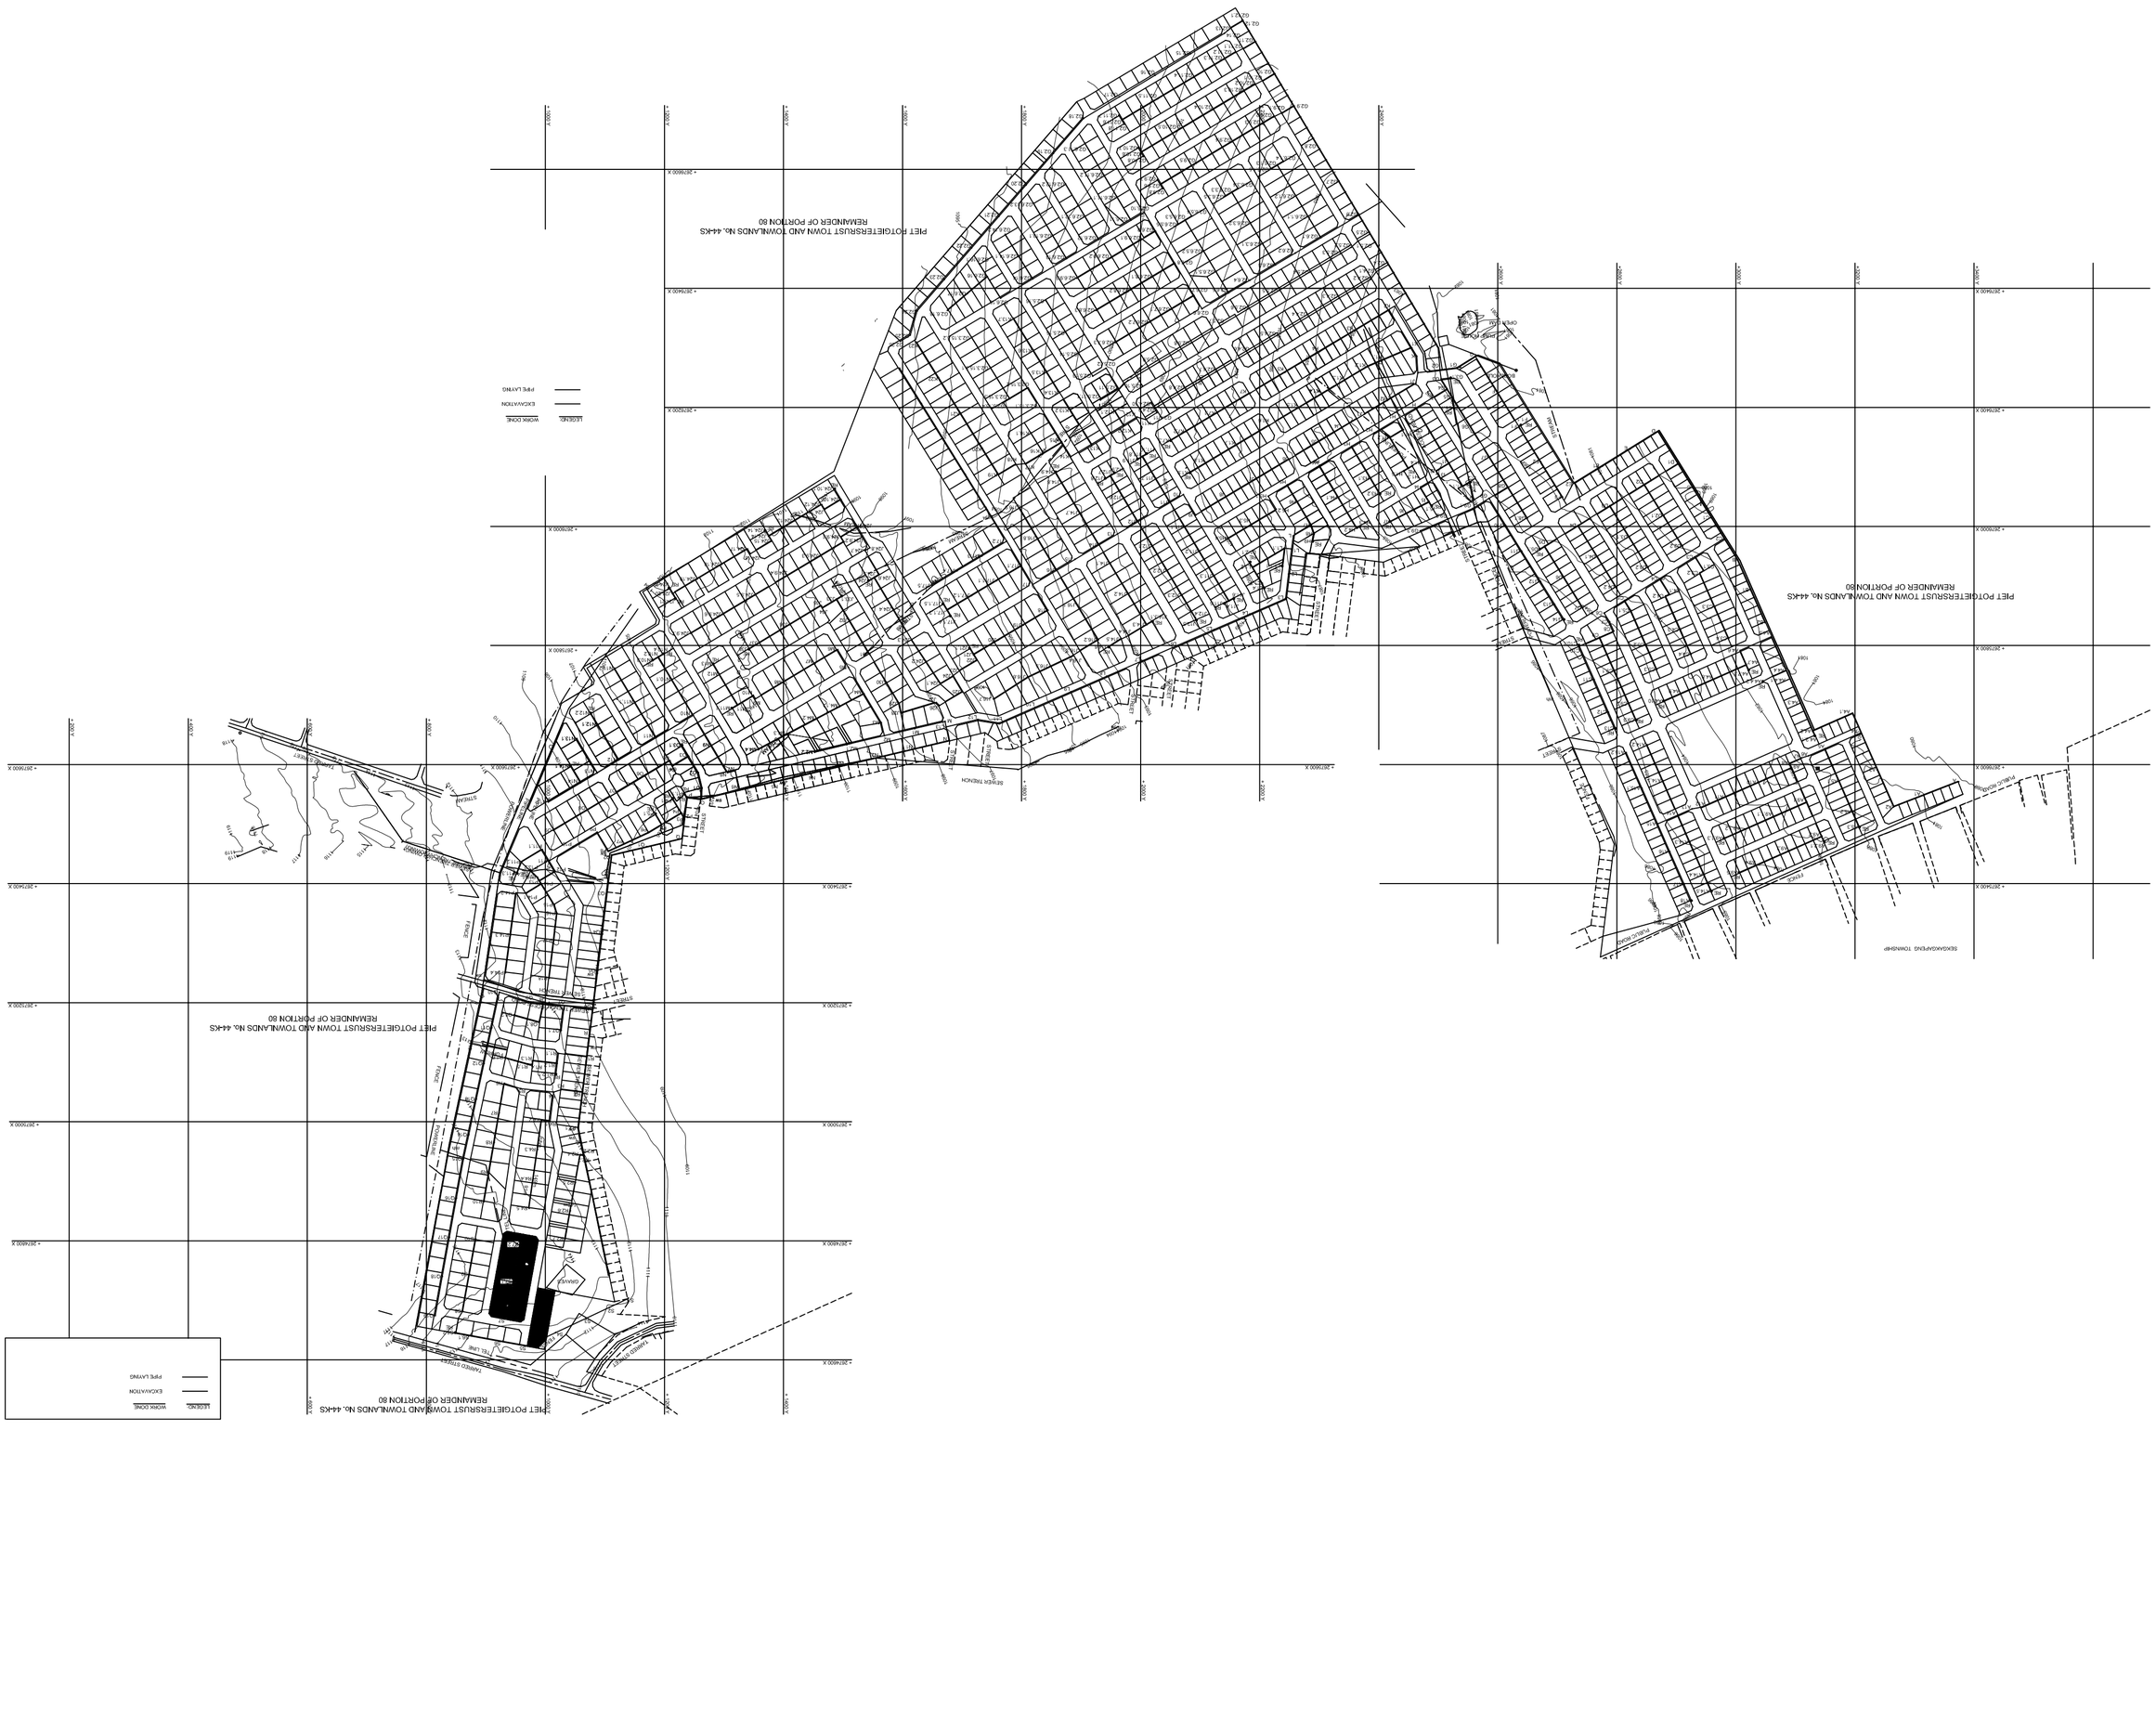
PIET POTGIETERSRUST TOWN AND TOWNLANDS No. 44KS
REMAINDER OF PORTION 80
LEGEND
WORK DONE
EXCAVATION
PIPE LAYING
BEWICK TRENCH
STREAM
FENCE
DWELLING
PUBLIC ROAD
SEKHUKHUNE TOWNSHIP